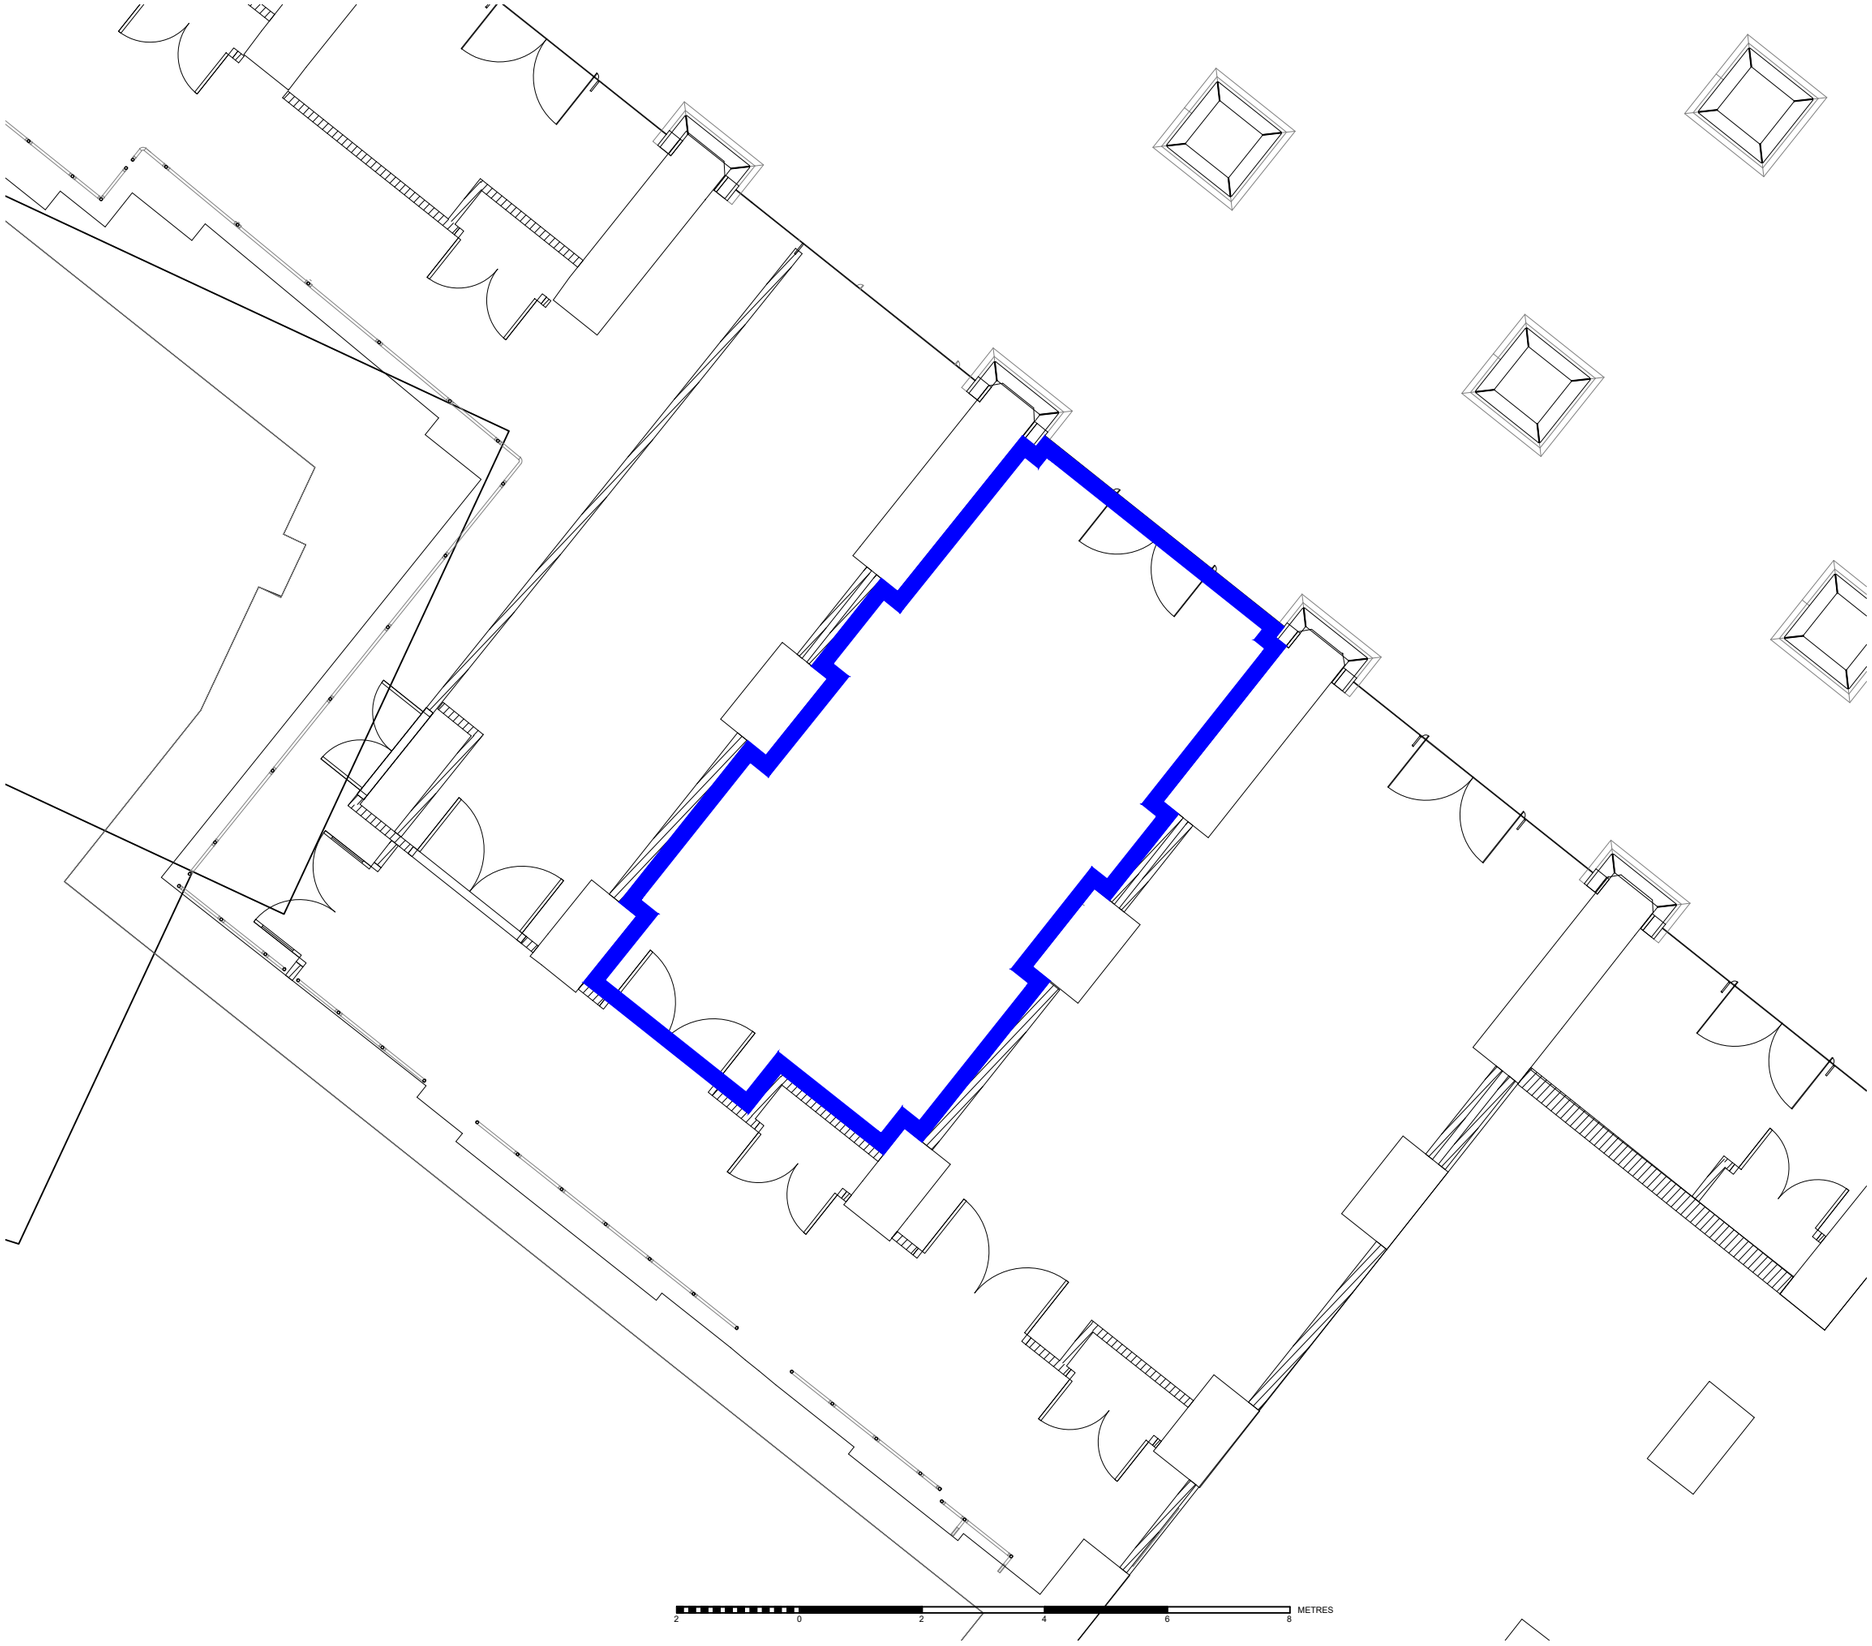

General Notes / Legal Disclaimer:

Rev:	Release Notes:	Date:	By:	Chk:

Status:

Consultant Details:

NetworkRail

Land Information
Square One
4 Travis Street
Manchester
M1 2NY

Station: LONDON BRIDGE

Drawing Title:
UNIT SU10
STREET LEVEL
DETAIL PLAN

Asset No:	Date:	Drawn By:	Scale:
	26.03.2025	BP	1:100 @ A3

Project No:	Drawing No:	Rev:
	0641325 D	

Dwg/Plot Ref:

Check: BP

Date Stamp: